TOWN OF SOUTH WINDSOR
STANDARD DETAIL

MARCH, 2005

REVISED:

TYPICAL ROADWAY SECTION LOCAL ROADS

APPROVED

PUBLIC WORKS DIRECTOR

ALL MATERIALS ARE TO MEET CONN. D.O.T. SPECIFICATIONS FORM 816 AS AMENDED

ALL UNDERGROUND UTILITIES INCLUDING SERVICE LATERALS, SHALL BE INSTALLED PRIOR TO PLACEMENT OF BINDER COURSE

MAINTAIN 18" VERTICAL OR 10' HORIZONTAL SEPARATION DISTANCE BETWEEN SANITARY SEWER AND WATER MAIN

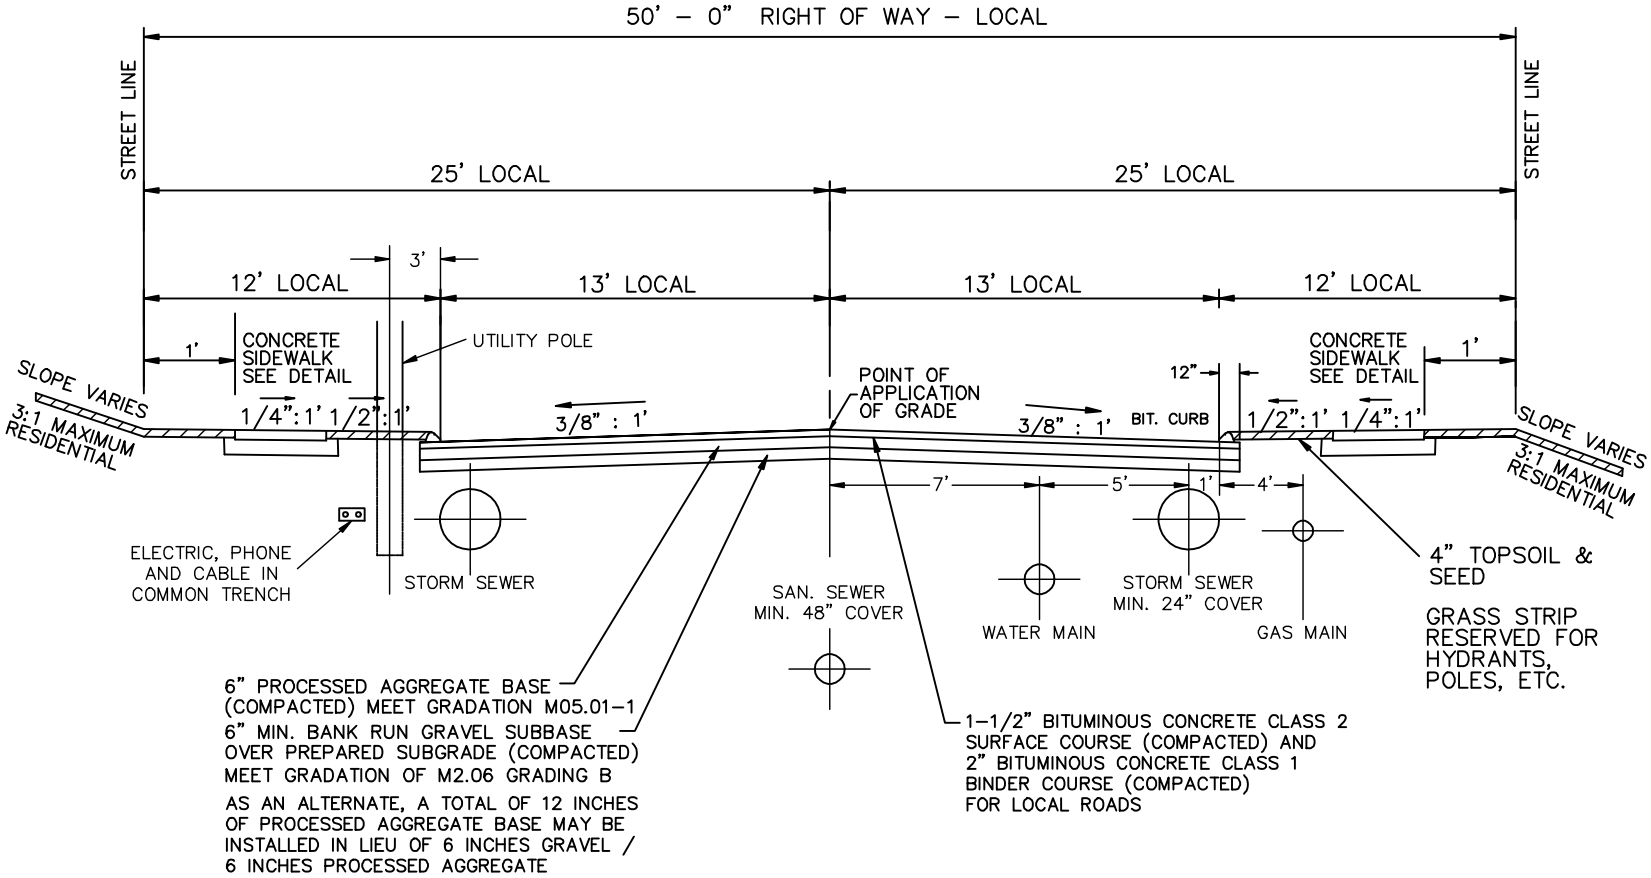

ACTUAL DEPTHS & MATERIALS SHOULD BE BASED ON A PAVEMENT DESIGN FOR EACH ROAD.

DESIGN TO BE SUBMITTED TO AND APPROVED BY TOWN ENGINEER.

NOT TO SCALE